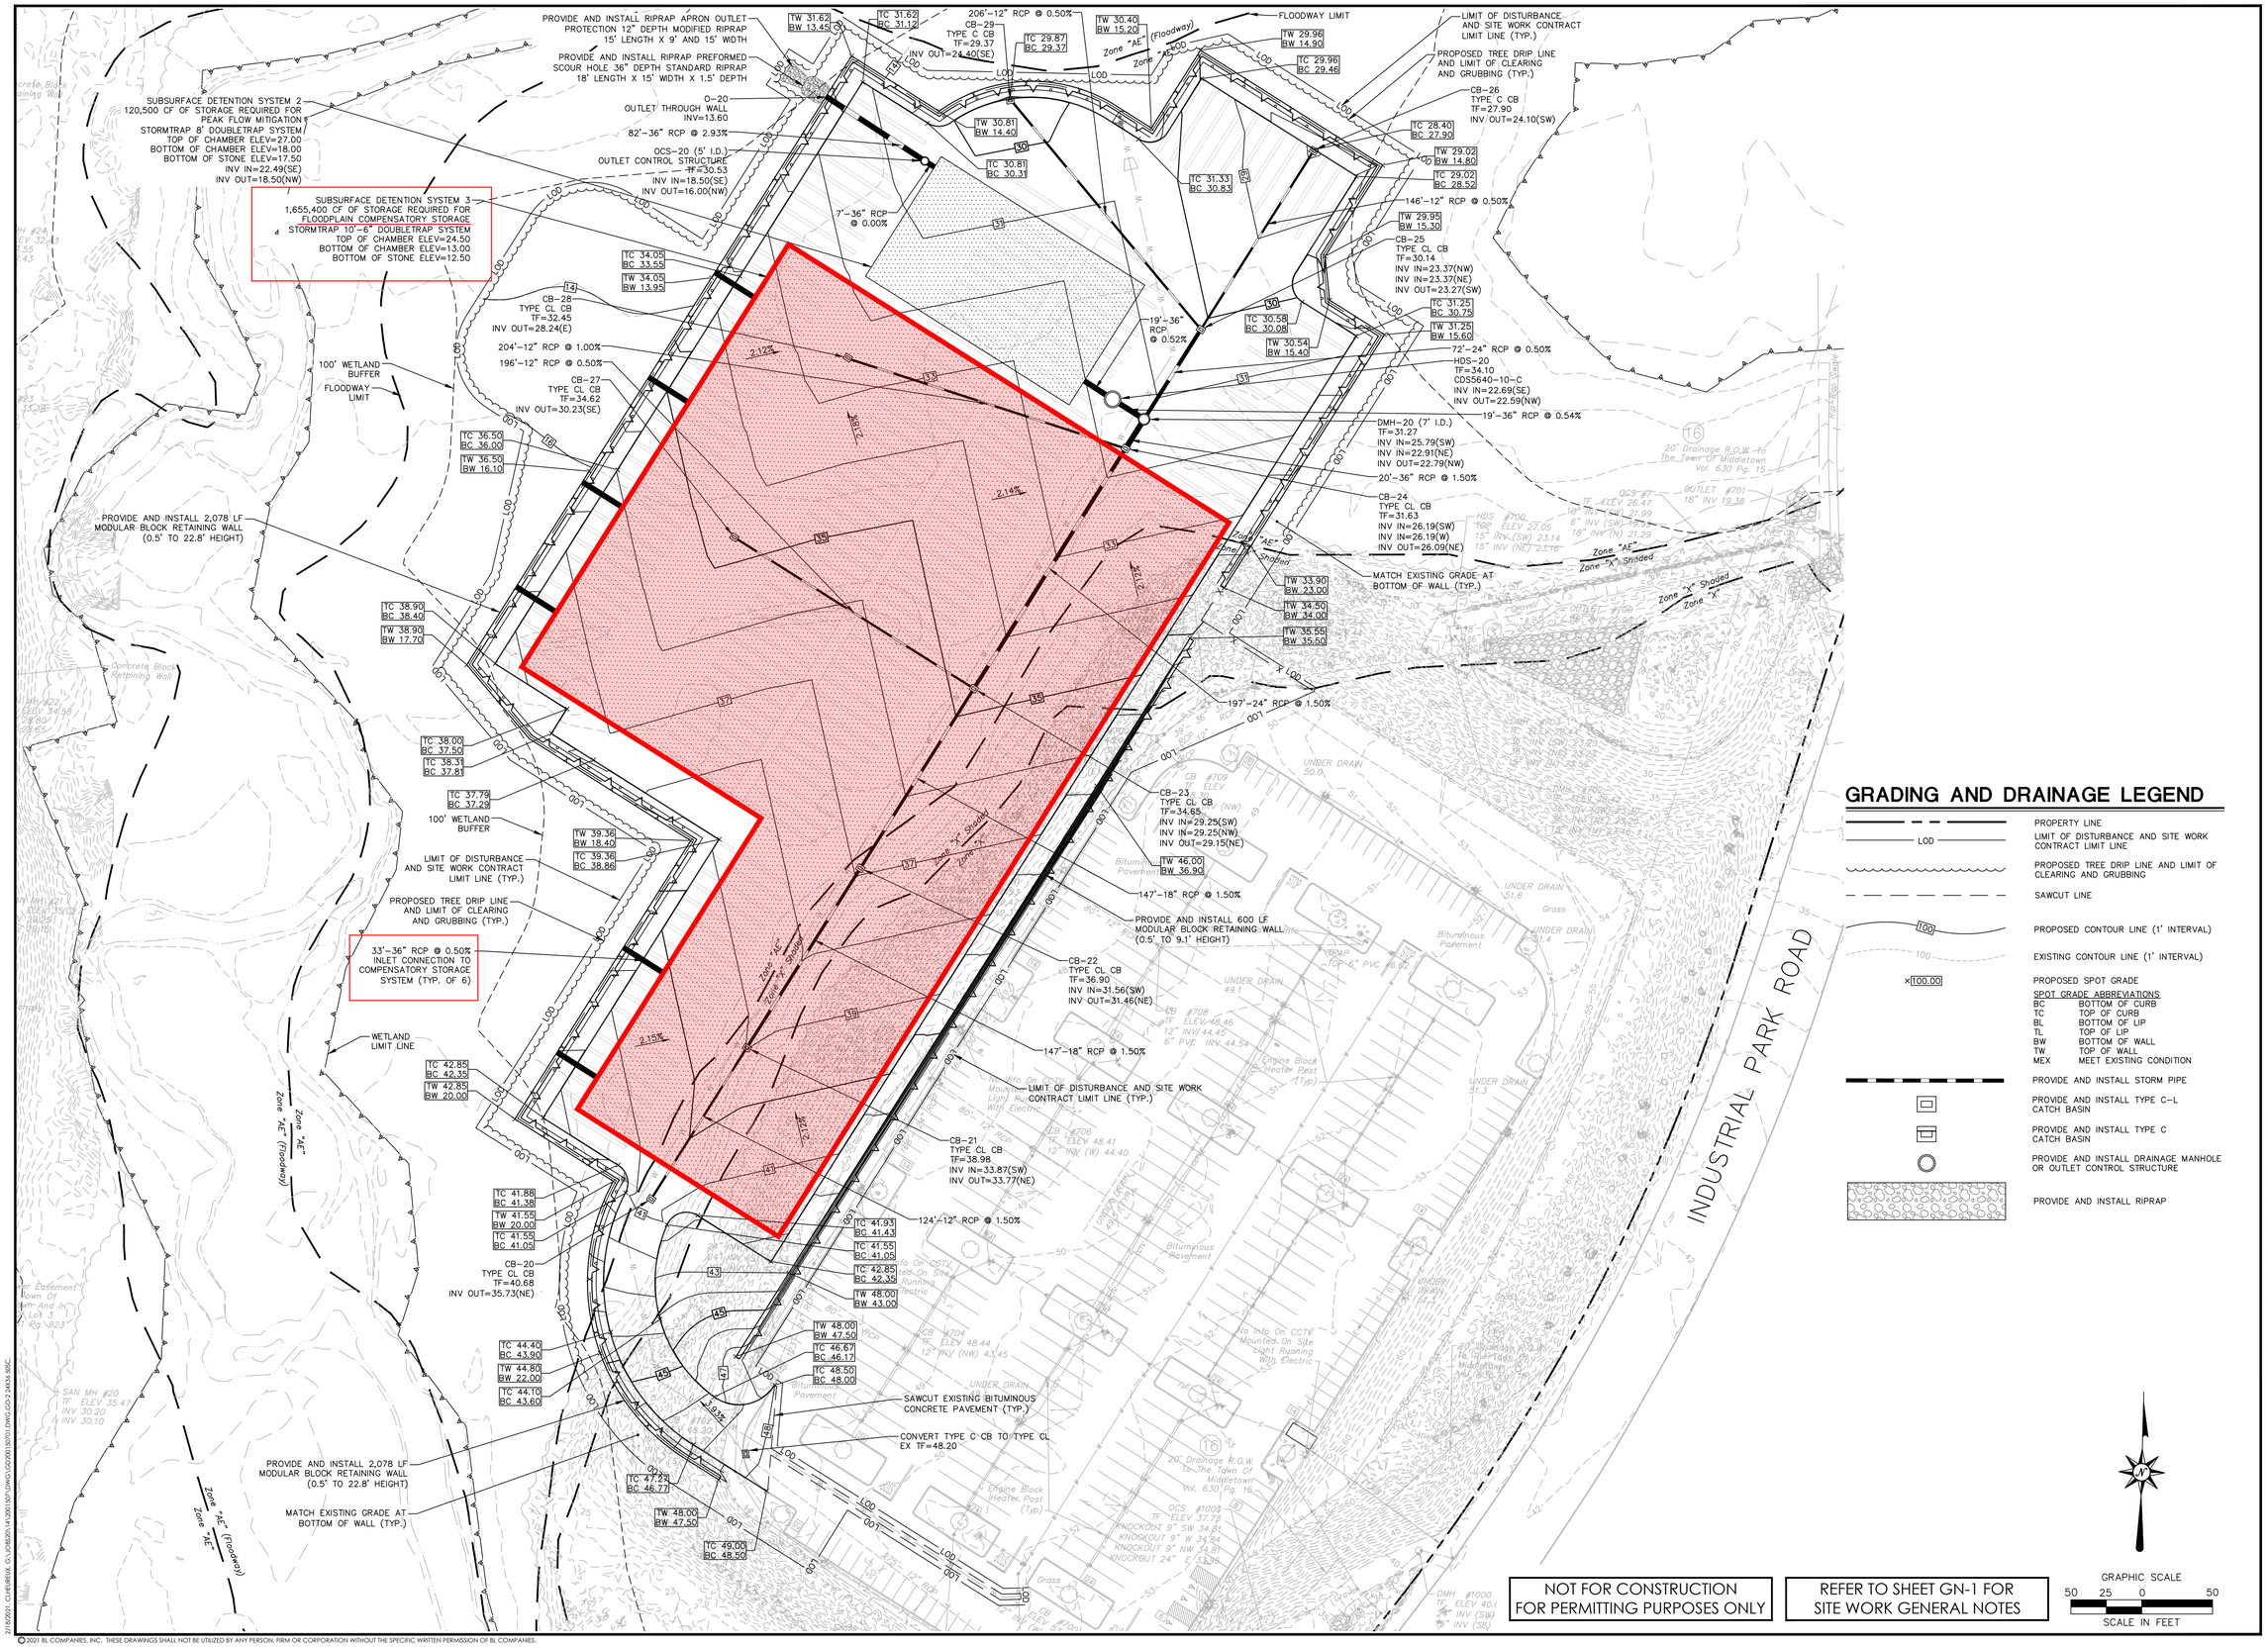

GRADING AND DRAINAGE LEGEND

	PROPERTY LINE
LOD	LIMIT OF DISTURBANCE AND SITE WORK CONTRACT LIMIT LINE
	PROPOSED TREE DRIP LINE AND LIMIT OF CLEARING AND GRUBBING
	SAWCUT LINE
100	PROPOSED CONTOUR LINE (1' INTERVAL)
100	EXISTING CONTOUR LINE (1' INTERVAL)
×100.00	PROPOSED SPOT GRADE

SPOT GRADE ABBREVIATIONS

BC	BOTTOM OF CURB
TC	TOP OF CURB
BL	BOTTOM OF LIP
TL	TOP OF LIP
BW	BOTTOM OF WALL
TW	TOP OF WALL
MEX	MEET EXISTING CONDITION

	PROVIDE AND INSTALL STORM PIPE
	PROVIDE AND INSTALL TYPE C-L CATCH BASIN
	PROVIDE AND INSTALL TYPE C CATCH BASIN
	PROVIDE AND INSTALL DRAINAGE MANHOLE OR OUTLET CONTROL STRUCTURE
	PROVIDE AND INSTALL RIPRAP

© 2021 BL COMPANIES, INC. THESE DRAWINGS SHALL NOT BE UTILIZED BY ANY PERSON, FIRM OR CORPORATION WITHOUT THE SPECIFIC WRITTEN PERMISSION OF BL COMPANIES.

Architecture Engineering Environmental Land Surveying
BL Companies
100 Constitution Plaza
10th Floor
Hartford, CT 06103
(860) 249-2200
(860) 249-2400 Fax

EXISTING FEDEX GROUND HUB HUB PARKING EXPANSION

49 FEDEX DRIVE
MIDDLETOWN, CONNECTICUT

REVISIONS		
No.	Date	Desc.

Designed	C.J.L.
Drawn	C.J.L.
Reviewed	
Scale	1"=50'
Project No.	2001507
Date	02/19/2021
CAD File: GD200150701	

Title

GRADING AND DRAINAGE PLAN

Sheet No.

GD-2

Xref (s): B020010502 : XY:\2001507\01 : XY:14C5115-Contours-2018-UAV : XC200150702 : XC200150701 : XC200150704